
TRANSPORTABLE CONCRETE SLAB WHEEL ATTACHMENT
4 SETS OF WHEELS FOR MODULES UP TO 12M LONG
6 SETS OF WHEELS FOR MODULES OVER 12M UP TO 15M

TRANSPORTABLE CONCRETE SLAB TOW HITCH ATTACHMENT
INSTALLED TO FRONT OF HOME SLAB AS PER ENGINEER DETAIL

PRE-LAY OF WIRING & STRUCTURAL MODIFICATIONS
FOR SOLAR DURING CONSTRUCTION.
NLV TO ARRANGE SOLAR INSTALLATION/CONNECTION ON SITE

AREAS

HOUSE AREA:	70.2m²
ALFRESCO AREA:	12.1m²
CARPORT AREA:	34m²
TOTAL:	116.3m²
HOUSE PERIMETER:	39.9m

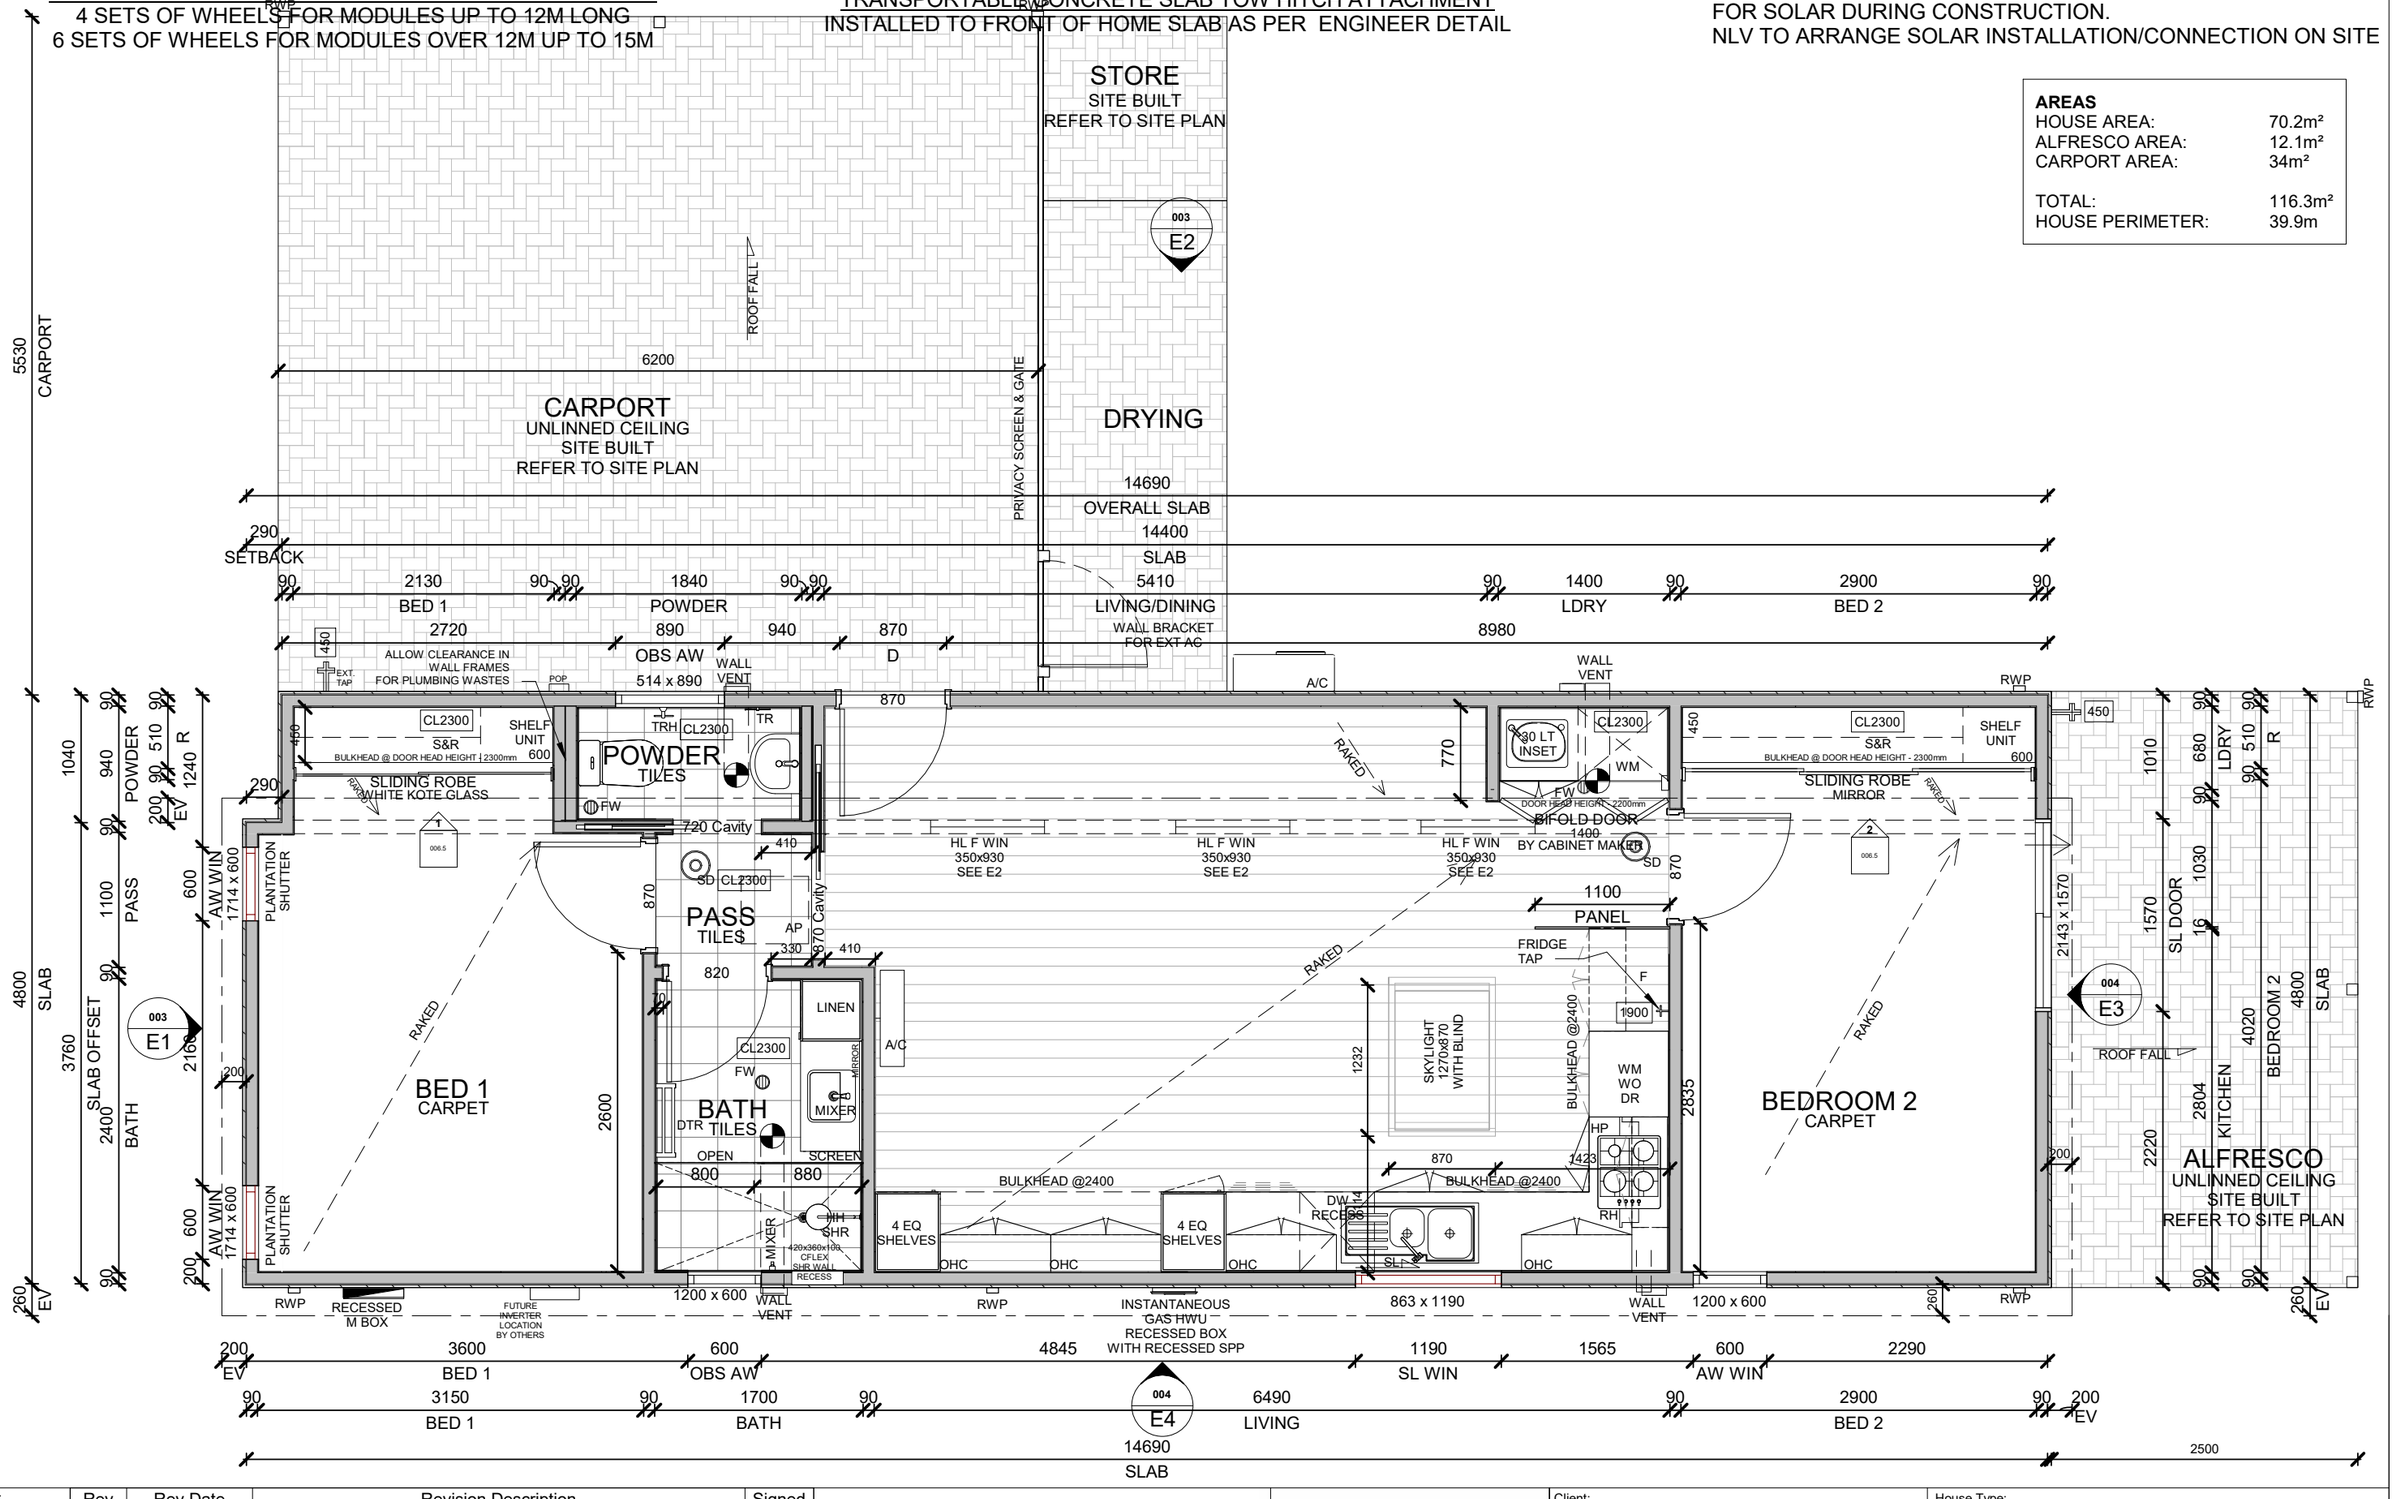

Date:	Rev	Rev Date	Revision Description	Signed
10.04.2014	A	22.01.2025	UPDATED FOR TLB026	D.FOR
H(m²)	B	24.01.2025	UPDATED TO PRESTART	D.FOR
70.2	0	24.01.2025	ISSUED FOR CONSTRUCTION	D.FOR
Drawn: D.FOR	1	28.01.2025	KITCHEN MATT - SLIDING DOOR UPDATED	D.FOR
Checked : S.ARM	2	04.02.2025	SLAB OVERHANG WIDTH UPDATED 3760 AS PER STD	D.FOR
	3	01.04.2025	ELEC 500mm CLEAR SPACE FROM M'BOX	D.FOR


NOTES:

This drawing is copyright protected by copyright laws C 2010, Do not scale, Refer to dimensions

National Lifestyle Villages

Client: NLV	House Type: BREAKSEA
Village: 026 TUART LAKES	Drawing Title: FLOOR PLAN
PROJECT No: TLB026	CLIENT No: .
Scale @ A3: 1 : 50	DRAWING No. TLB026
SHEET No: 001	REV No: 3

PRE-LAY OF WIRING & STRUCTURAL MODIFICATIONS
FOR SOLAR DURING CONSTRUCTION.
NLV TO ARRANGE SOLAR INSTALLATION/CONNECTION ON SITE

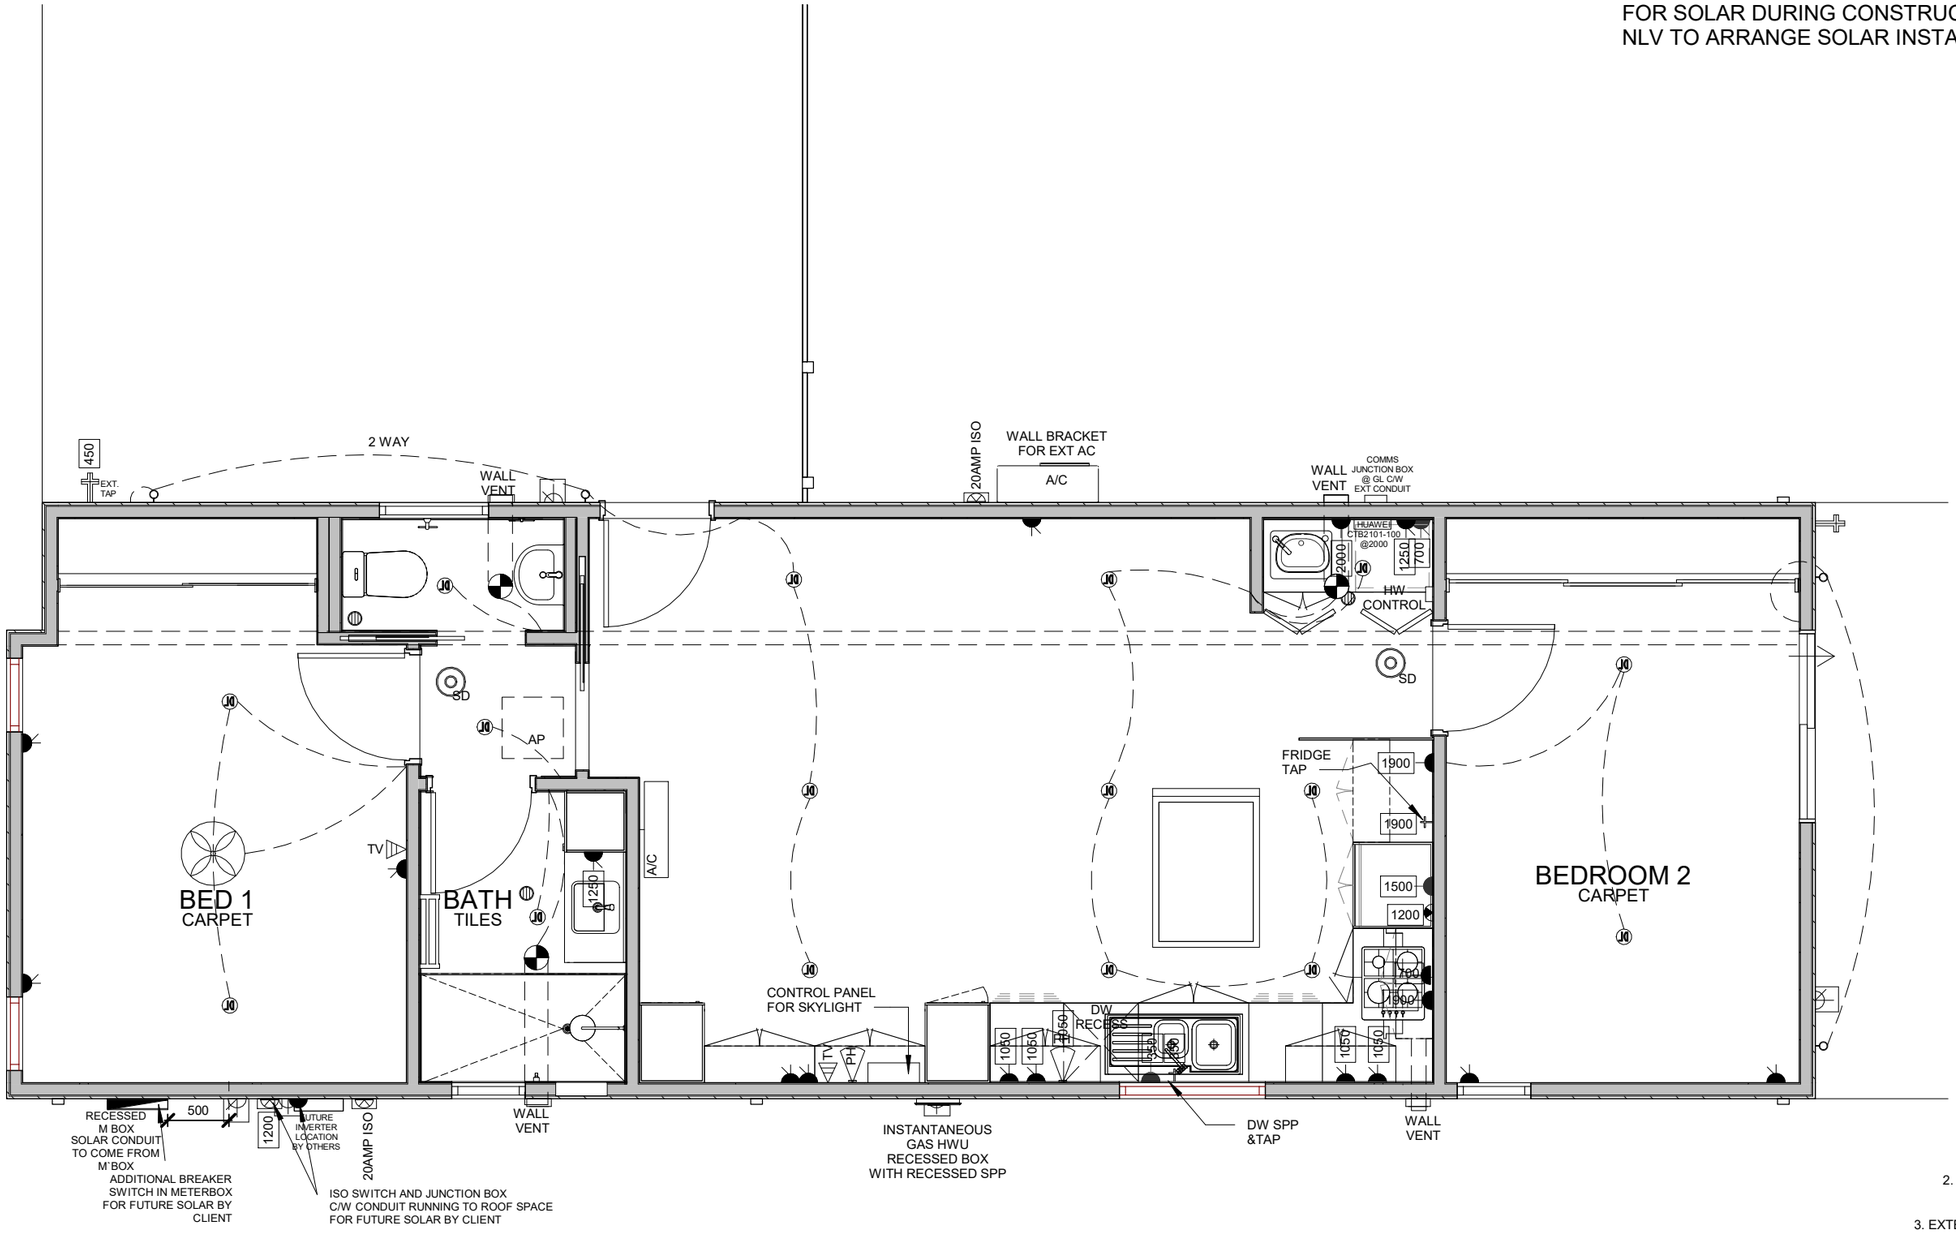

ELECTRICAL LEGEND	
	DOWN LIGHT
	LIGHT
	HEAT/FAN/LIGHT COMBO
	EXTRACT FAN
	EXTERNAL UP/DOWN LIGHT
	EXTERNAL BUNKER LIGHT
	COMBINED ELECTRICITY & GAS METER BOX
	GPO: 10 AMP DOUBLE WEATHERPROOF
	GPO: 10 AMP SINGLE WEATHERPROOF
	JUNCTION BOX
	HOT WATER CONTROL
	20 AMP ISO SWITCH
	GPO: 10 AMP DOUBLE
	GPO: 10 AMP SINGLE
	TELEVISION POINT
	PHONE POINT
	SMOKE DETECTOR
	AIR CONDITIONING HEAD UNIT
	AIR CONDITIONING CONDENSER UNIT

ELECTRICAL NOTES:

1. ALL ELECTRICAL HEIGHTS ARE MEASURED FROM FINISH FLOOR LEVEL
2. INTERNAL GENERAL POWER OUTLETS TO BE 300HT ABOVE FINISH FLOOR LEVEL UNLESS OTHERWISE NOTED
3. EXTERNAL GENERAL POWER OUTLETS TO BE 1200HT ABOVE FINISH FLOOR LEVEL UNLESS NOTED
4. EXTERNAL LIGHT FITTINGS TO BE 2000HT ABOVE FINISH FLOOR LEVEL - MEASURED TO UNDERSIDE OF FITTING
5. ISO SWITCHES @ 450mm ABOVE FINISH FLOOR LEVEL
6. EXTERNAL TAPS TO BE INSTALLED @ 450mm
7. LIGHT SWITCHES @ 1100mm ABOVE FINISH FLOOR LEVEL

Date:	Rev	Rev Date	Revision Description	Signed
10.04.2014	A	22.01.2025	UPDATED FOR TLB026	D.FOR
H(m²)	B	24.01.2025	UPDATED TO PRESTART	D.FOR
	0	24.01.2025	ISSUED FOR CONSTRUCTION	D.FOR
Drawn: D.FOR	1	28.01.2025	KITCHEN MATT - SLIDING DOOR UPDATED	D.FOR
Checked : A.GOO	2	04.02.2025	SLAB OVERHANG WIDTH UPDATED 3760 AS PER STD	D.FOR
	3	01.04.2025	ELEC 500mm CLEAR SPACE FROM M'BOX	D.FOR

NOTES:

This drawing is copyright protected by copyright laws C 2010, Do not scale, Refer to dimensions


National Lifestyle Villages

Client: NLV	House Type: BREAKSEA
Village: 026 TUART LAKES	Drawing Title: ELECTRICAL PLAN
PROJECT No: TLB026	CLIENT No: Designer
Scale @ A3: 1 : 50	DRAWING No. TLB026
SHEET No: 002	REV No: 3

TRANSPORTABLE CONCRETE SLAB WHEEL ATTACHMENT
4 SETS OF WHEELS FOR MODULES UP TO 12M LONG
6 SETS OF WHEELS FOR MODULES OVER 12M UP TO 15M

TRANSPORTABLE CONCRETE SLAB TOW HITCH ATTACHMENT
INSTALLED TO FRONT OF HOME SLAB AS PER ENGINEER DETAIL

PRE-LAY OF WIRING & STRUCTURAL MODIFICATIONS
FOR SOLAR DURING CONSTRUCTION.
NLV TO ARRANGE SOLAR INSTALLATION/CONNECTION ON SITE

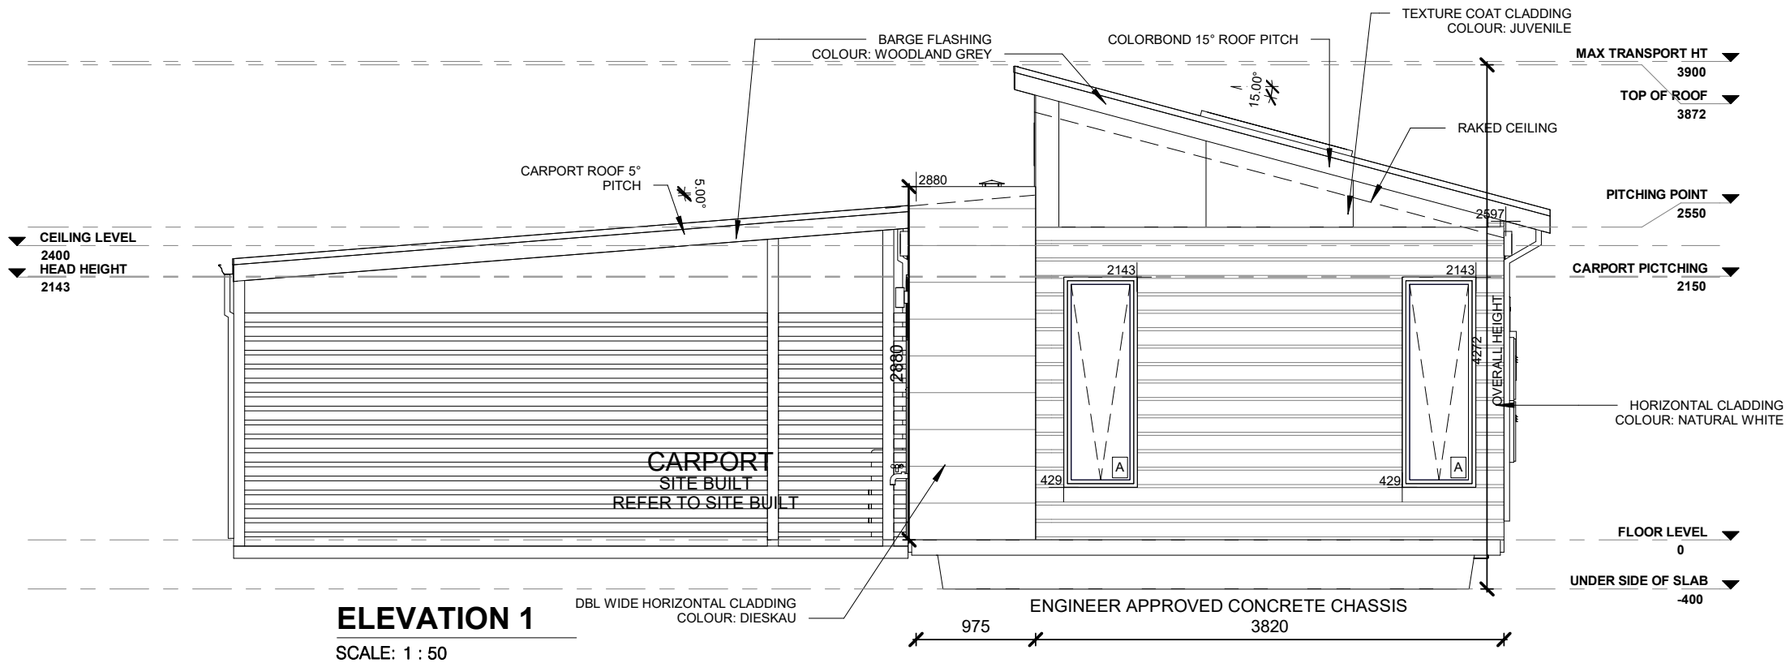


ELEVATION 1

SCALE: 1 : 50

GUTTERS, ROOF, DOWN PIPES & POSTS - WOODLAND GREY

WINDOWS - CHARCOAL LUSTRE WITH BLACK HANDLES

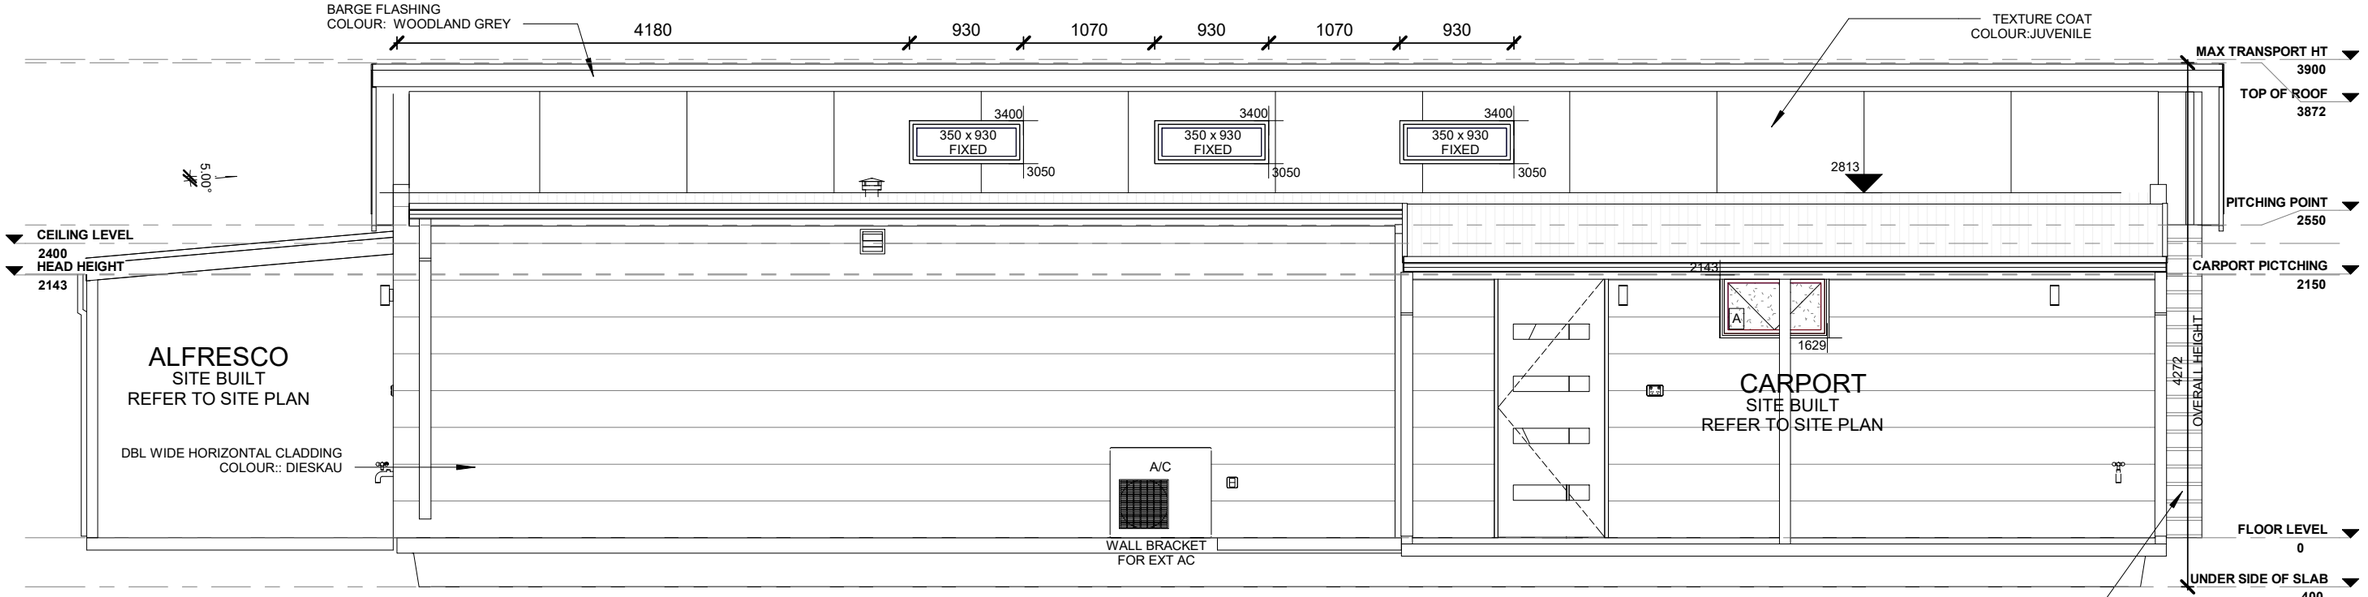

ELEVATION 2

SCALE: 1 : 50

COLOR SCHEME 10

Date:	Rev	Rev Date	Revision Description	Signed
10.04.2014	A	22.01.2025	UPDATED FOR TLB026	D.FOR
H(m²)	B	24.01.2025	UPDATED TO PRESTART	D.FOR
	0	24.01.2025	ISSUED FOR CONSTRUCTION	D.FOR
Drawn:	1	28.01.2025	KITCHEN MATT - SLIDING DOOR UPDATED	D.FOR
D.FOR	2	04.02.2025	SLAB OVERHANG WIDTH UPDATED 3760 AS PER STD	D.FOR
Checked :	3	01.04.2025	ELEC 500mm CLEAR SPACE FROM M'BOX	D.FOR
A.GOO				

NOTES:

This drawing is copyright protected by copyright laws C 2010, Do not scale, Refer to dimensions


National Lifestyle Villages

Client: NLV	House Type: BREAKSEA
Village: 026 TUART LAKES	Drawing Title: ELEVATION 1 & 2
PROJECT No: TLB026	CLIENT No: Designer
Scale @ A3: 1 : 50	DRAWING No. TLB026
SHEET No: 003	REV No: 3

TRANSPORTABLE CONCRETE SLAB WHEEL ATTACHMENT
4 SETS OF WHEELS FOR MODULES UP TO 12M LONG
6 SETS OF WHEELS FOR MODULES OVER 12M UP TO 15M

TRANSPORTABLE CONCRETE SLAB TOW HITCH ATTACHMENT
INSTALLED TO FRONT OF HOME SLAB AS PER ENGINEER DETAIL

PRE-LAY OF WIRING & STRUCTURAL MODIFICATIONS
FOR SOLAR DURING CONSTRUCTION.
NLV TO ARRANGE SOLAR INSTALLATION/CONNECTION ON SITE

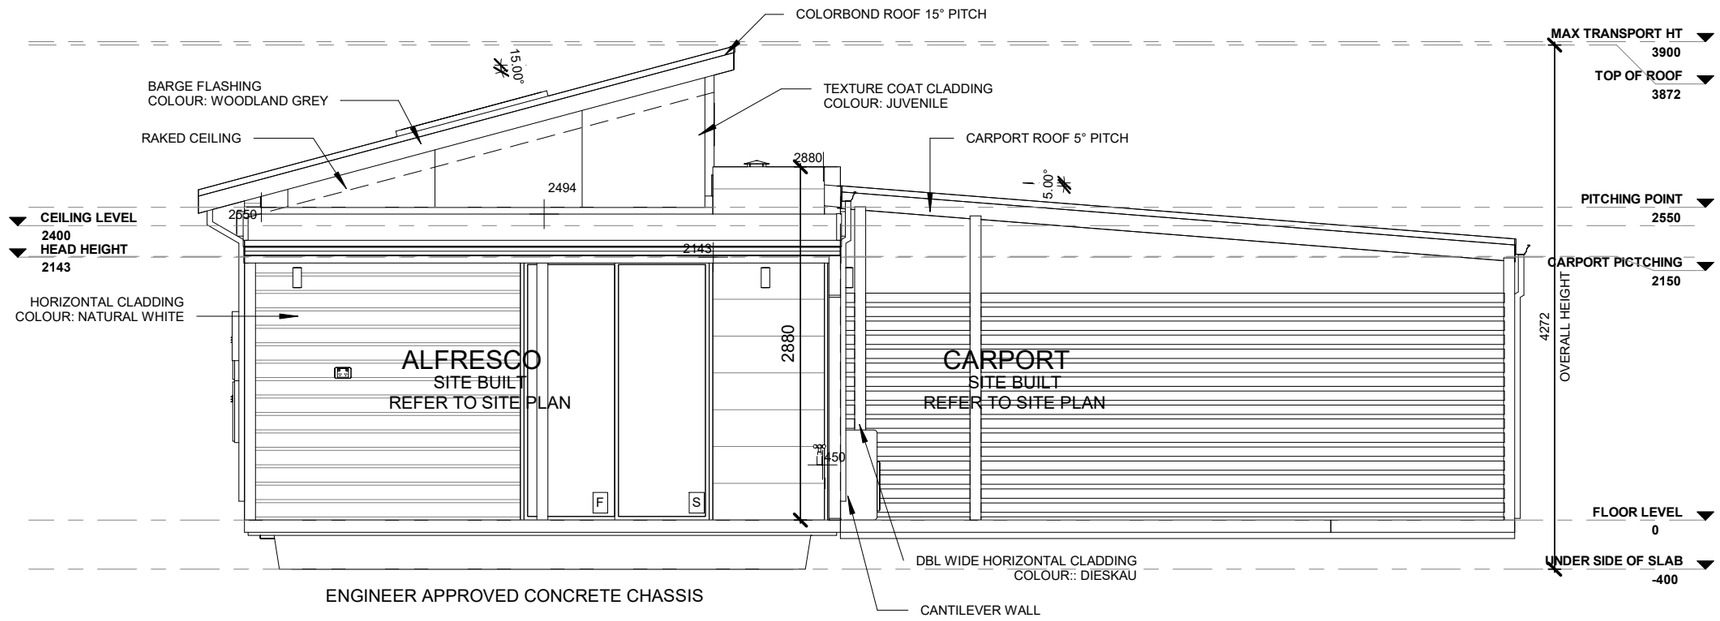


ELEVATION 3

SCALE: 1 : 50

GUTTERS, ROOF, DOWN PIPES & POSTS - WOODLAND GREY

WINDOWS - CHARCOAL LUSTRE WITH BLACK HANDLES

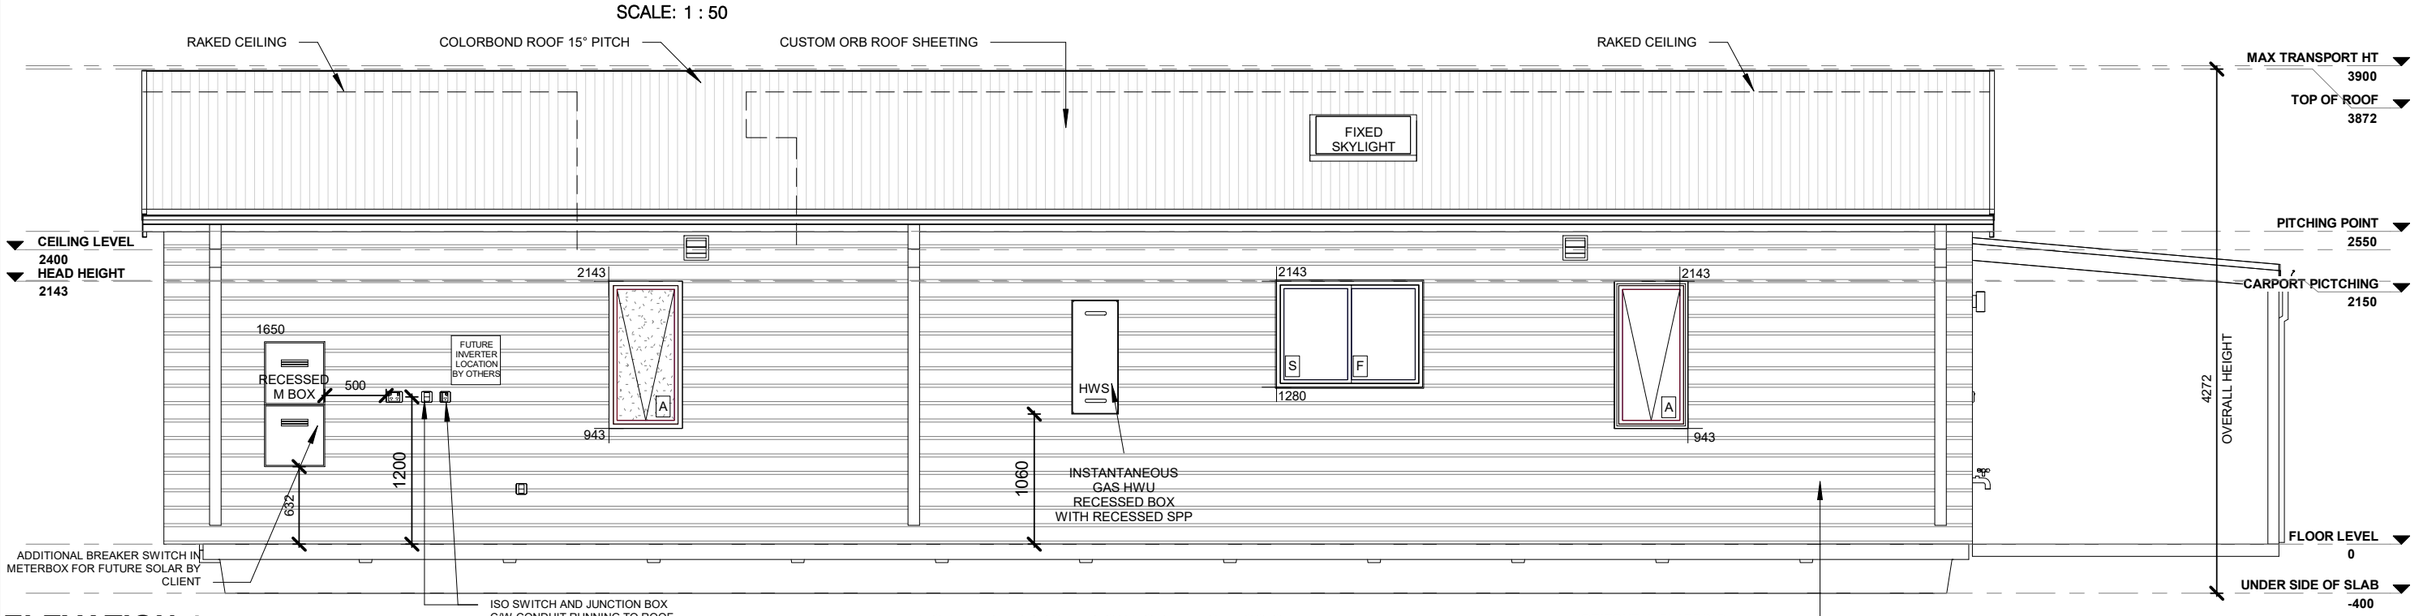

ELEVATION 4

SCALE: 1 : 50

COLOR SCHEME 10


Date:	Rev	Rev Date	Revision Description	Signed
10.04.2014	A	22.01.2025	UPDATED FOR TLB026	D.FOR
H(m²)	B	24.01.2025	UPDATED TO PRESTART	D.FOR
	0	24.01.2025	ISSUED FOR CONSTRUCTION	D.FOR
Drawn: D.FOR	1	28.01.2025	KITCHEN MATT - SLIDING DOOR UPDATED	D.FOR
Checked : A.GOO	2	04.02.2025	SLAB OVERHANG WIDTH UPDATED 3760 AS PER STD	D.FOR
	3	01.04.2025	ELEC 500mm CLEAR SPACE FROM M'BOX	D.FOR

NOTES:

This drawing is copyright protected by copyright laws C 2010, Do not scale, Refer to dimensions

National Lifestyle Villages


Client: NLV	House Type: BREAKSEA
Village: 026 TUART LAKES	Drawing Title: ELEVATION 3 & 4
PROJECT No: TLB026	CLIENT No: Designer
Scale @ A3: 1 : 50	DRAWING No. TLB026
	SHEET No: 004
	REV No: 3

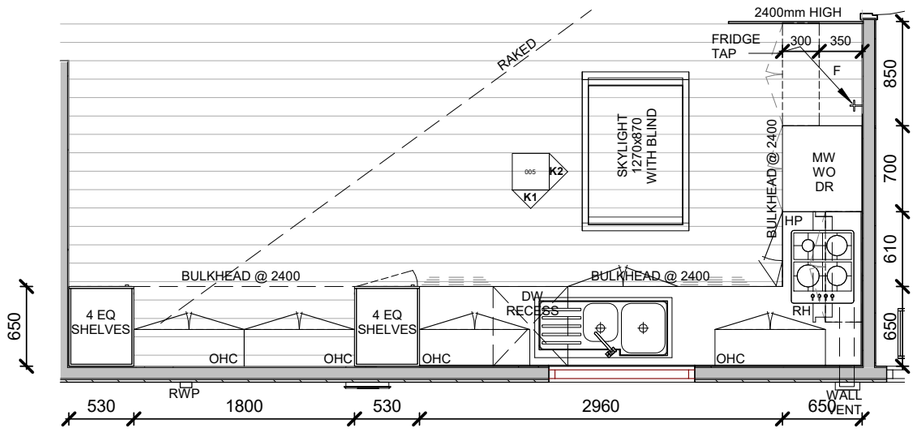

KITCHEN

SCALE: 1 : 50

DIMS TO GYPROCK FACE UNLESS 90mm SHOWN FOR STEEL STUDS

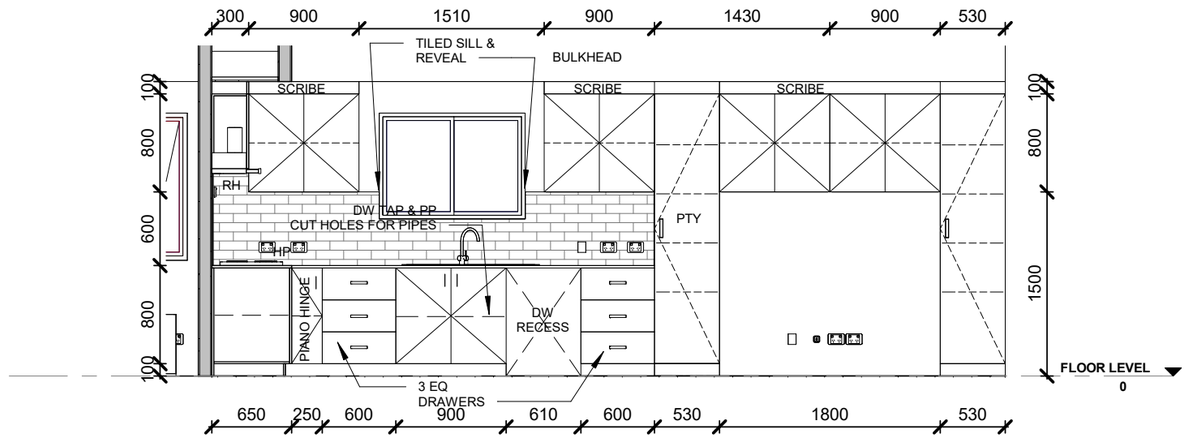


KITCHEN 1

SCALE: 1 : 50

NOTE: CABINETS
KITCHEN - POLAR WHITE MATT
LIVING & WET AREAS - LIGUIAN WALNUT WOODMATT



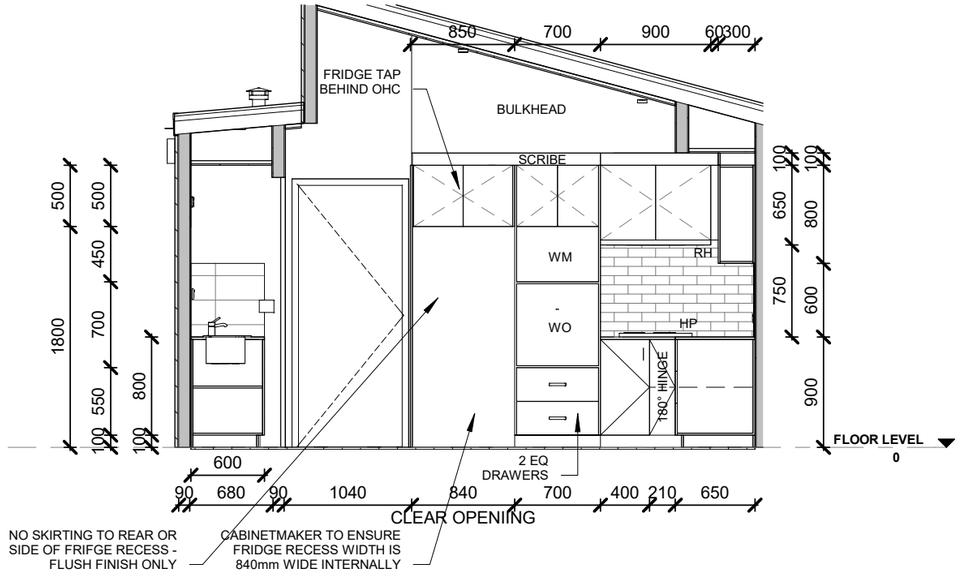

KITCHEN 2

SCALE: 1 : 50


Date:	Rev	Rev Date	Revision Description	Signed
10.04.2014	A	22.01.2025	UPDATED FOR TLB026	D.FOR
H(m²)	B	24.01.2025	UPDATED TO PRESTART	D.FOR
	0	24.01.2025	ISSUED FOR CONSTRUCTION	D.FOR
Drawn: D.FOR	1	28.01.2025	KITCHEN MATT - SLIDING DOOR UPDATED	D.FOR
Checked : A.GOO	2	04.02.2025	SLAB OVERHANG WIDTH UPDATED 3760 AS PER STD	D.FOR
	3	01.04.2025	ELEC 500mm CLEAR SPACE FROM M'BOX	D.FOR

NOTES:

This drawing is copyright protected by copyright laws C 2010, Do not scale, Refer to dimensions

National Lifestyle Villages


Client: NLV	House Type: BREAKSEA
Village: 026 TUART LAKES	Drawing Title: KITCHEN
PROJECT No: TLB026	CLIENT No: Designer
Scale @ A3: 1 : 50	DRAWING No. TLB026
SHEET No: 005	REV No: 3

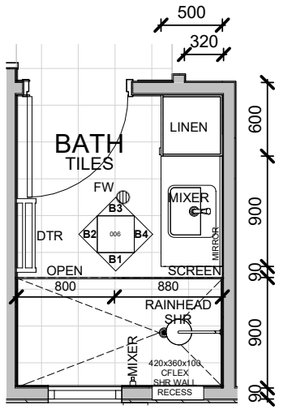

BATH


SCALE: 1 : 50

NOTE: CABINETS
KITCHEN - POLAR WHITE MATT
LIVING & WET AREAS - LIGUIAN WALNUT WOODMATT

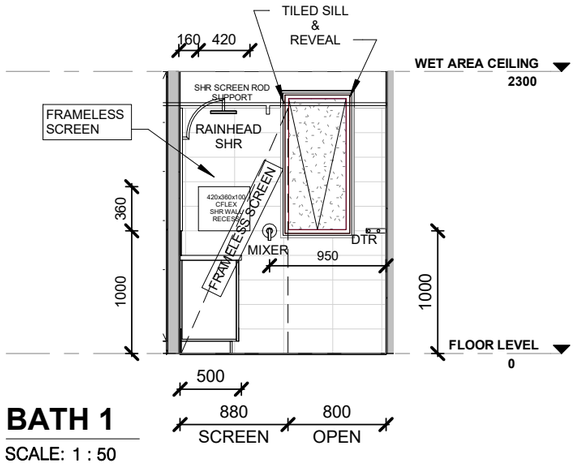


BATH 1

SCALE: 1 : 50

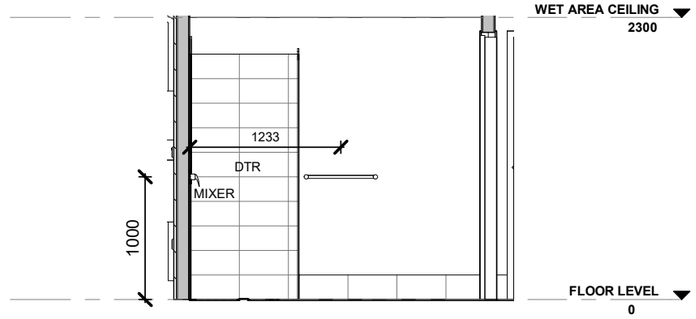


BATH 2

SCALE: 1 : 50

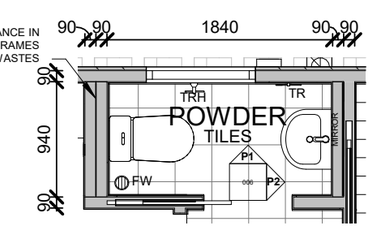


POWDER

SCALE: 1 : 50

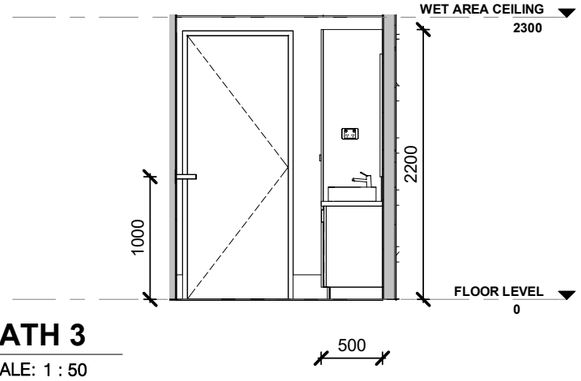


BATH 3

SCALE: 1 : 50

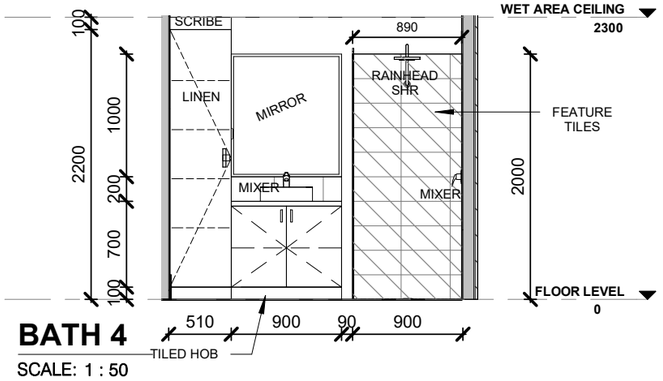


BATH 4

SCALE: 1 : 50

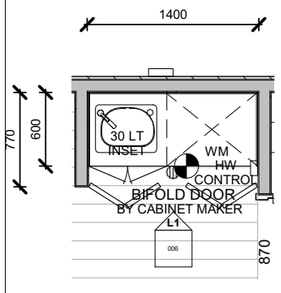


LDRY

SCALE: 1 : 50

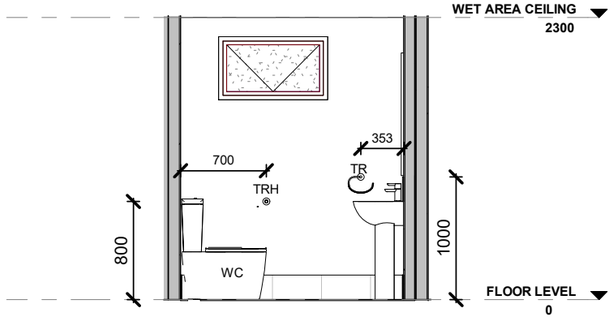


POWDER

SCALE: 1 : 50

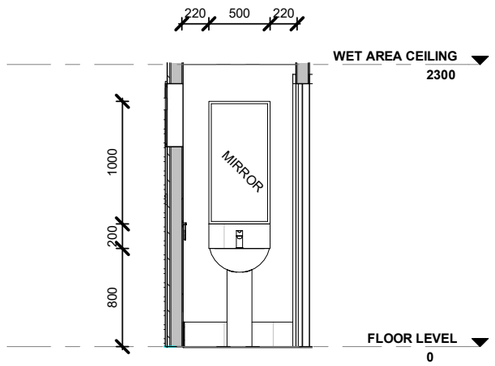

POWDER 2

SCALE: 1 : 50

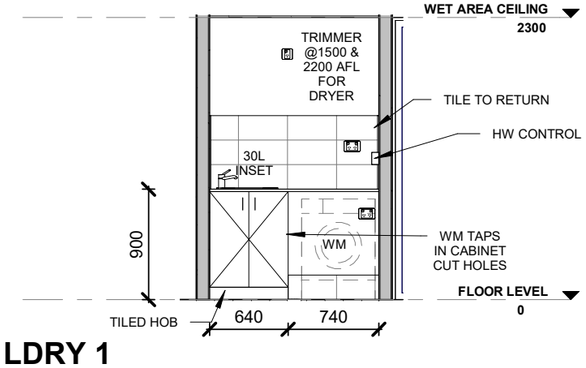

LDRY 1

SCALE: 1 : 50


Date:	Rev	Rev Date	Revision Description	Signed
10.04.2014	A	22.01.2025	UPDATED FOR TLB026	D.FOR
H(m²)	B	24.01.2025	UPDATED TO PRESTART	D.FOR
	0	24.01.2025	ISSUED FOR CONSTRUCTION	D.FOR
Drawn: D.FOR	1	28.01.2025	KITCHEN MATT - SLIDING DOOR UPDATED	D.FOR
Checked : A.GOO	2	04.02.2025	SLAB OVERHANG WIDTH UPDATED 3760 AS PER STD	D.FOR
	3	01.04.2025	ELEC 500mm CLEAR SPACE FROM M'BOX	D.FOR

NOTES:

This drawing is copyright protected by copyright laws C 2010, Do not scale, Refer to dimensions


National Lifestyle Villages

Client: NLV	House Type: BREAKSEA
Village: 026 TUART LAKES	Drawing Title: WET AREAS
PROJECT No: TLB026	CLIENT No: Designer
Scale @ A3: 1 : 50	DRAWING No. TLB026
SHEET No: 006	REV No: 3

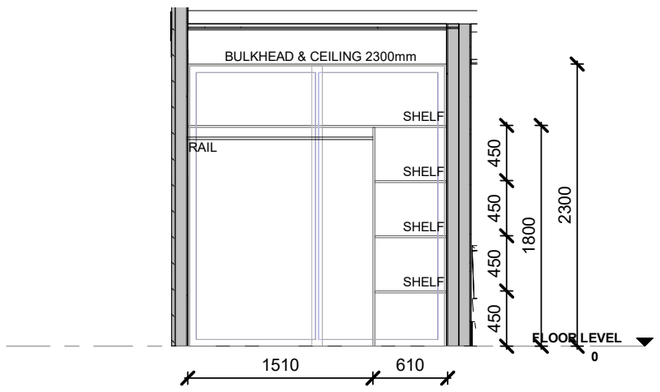

BED 1 - ROBE

SCALE: 1 : 50

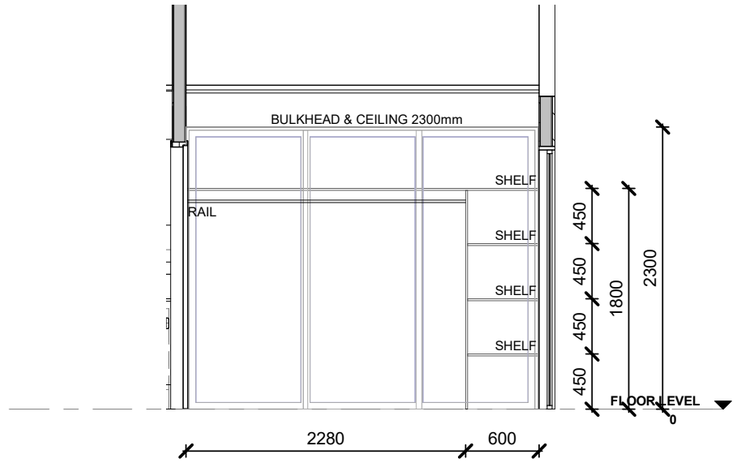

BED 2 - ROBE

SCALE: 1 : 50

Rev	Rev Date	Revision Description	Signed
A	22.01.2025	UPDATED FOR TLB026	D.FOR
B	24.01.2025	UPDATED TO PRESTART	D.FOR
0	24.01.2025	ISSUED FOR CONSTRUCTION	D.FOR
1	28.01.2025	KITCHEN MATT - SLIDING DOOR UPDATED	D.FOR
2	04.02.2025	SLAB OVERHANG WIDTH UPDATED 3760 AS PER STD	D.FOR
3	01.04.2025	ELEC 500mm CLEAR SPACE FROM M'BOX	D.FOR

Date: 10.04.2014

H(m²)

Drawn: Author

Checked : Checker

NOTES:

This drawing is copyright protected by copyright laws C 2010, Do not scale, Refer to dimensions

National Lifestyle Villages

Client: NLV

Village: NLV

PROJECT No: TLB026

Scale @ A3: 1 : 50

House Type: BREAKSEA

Drawing Title: INTERNALS

CLIENT No: Designer

DRAWING No. TLB026

SHEET No: 006.5

REV No: 3



Date:	Rev	Rev Date	Revision Description	Signed
10.04.2014	A	22.01.2025	UPDATED FOR TLB026	D.FOR
H(m²)	B	24.01.2025	UPDATED TO PRESTART	D.FOR
	0	24.01.2025	ISSUED FOR CONSTRUCTION	D.FOR
Drawn: D.FOR	1	28.01.2025	KITCHEN MATT - SLIDING DOOR UPDATED	D.FOR
	2	04.02.2025	SLAB OVERHANG WIDTH UPDATED 3760 AS PER STD	D.FOR
Checked : A.GOO	3	01.04.2025	ELEC 500mm CLEAR SPACE FROM M'BOX	D.FOR

NOTES:

This drawing is copyright protected by copyright laws C 2010, Do not scale, Refer to dimensions

National Lifestyle Villages

Client: NLV

House Type: BREAKSEA

Village: 026 TUART LAKES

Drawing Title: RENDER

PROJECT No: TLB026


CLIENT No: Designer

SHEET No: 007

REV No: 3

Scale @ A3: 1 : 1

DRAWING No. TLB026

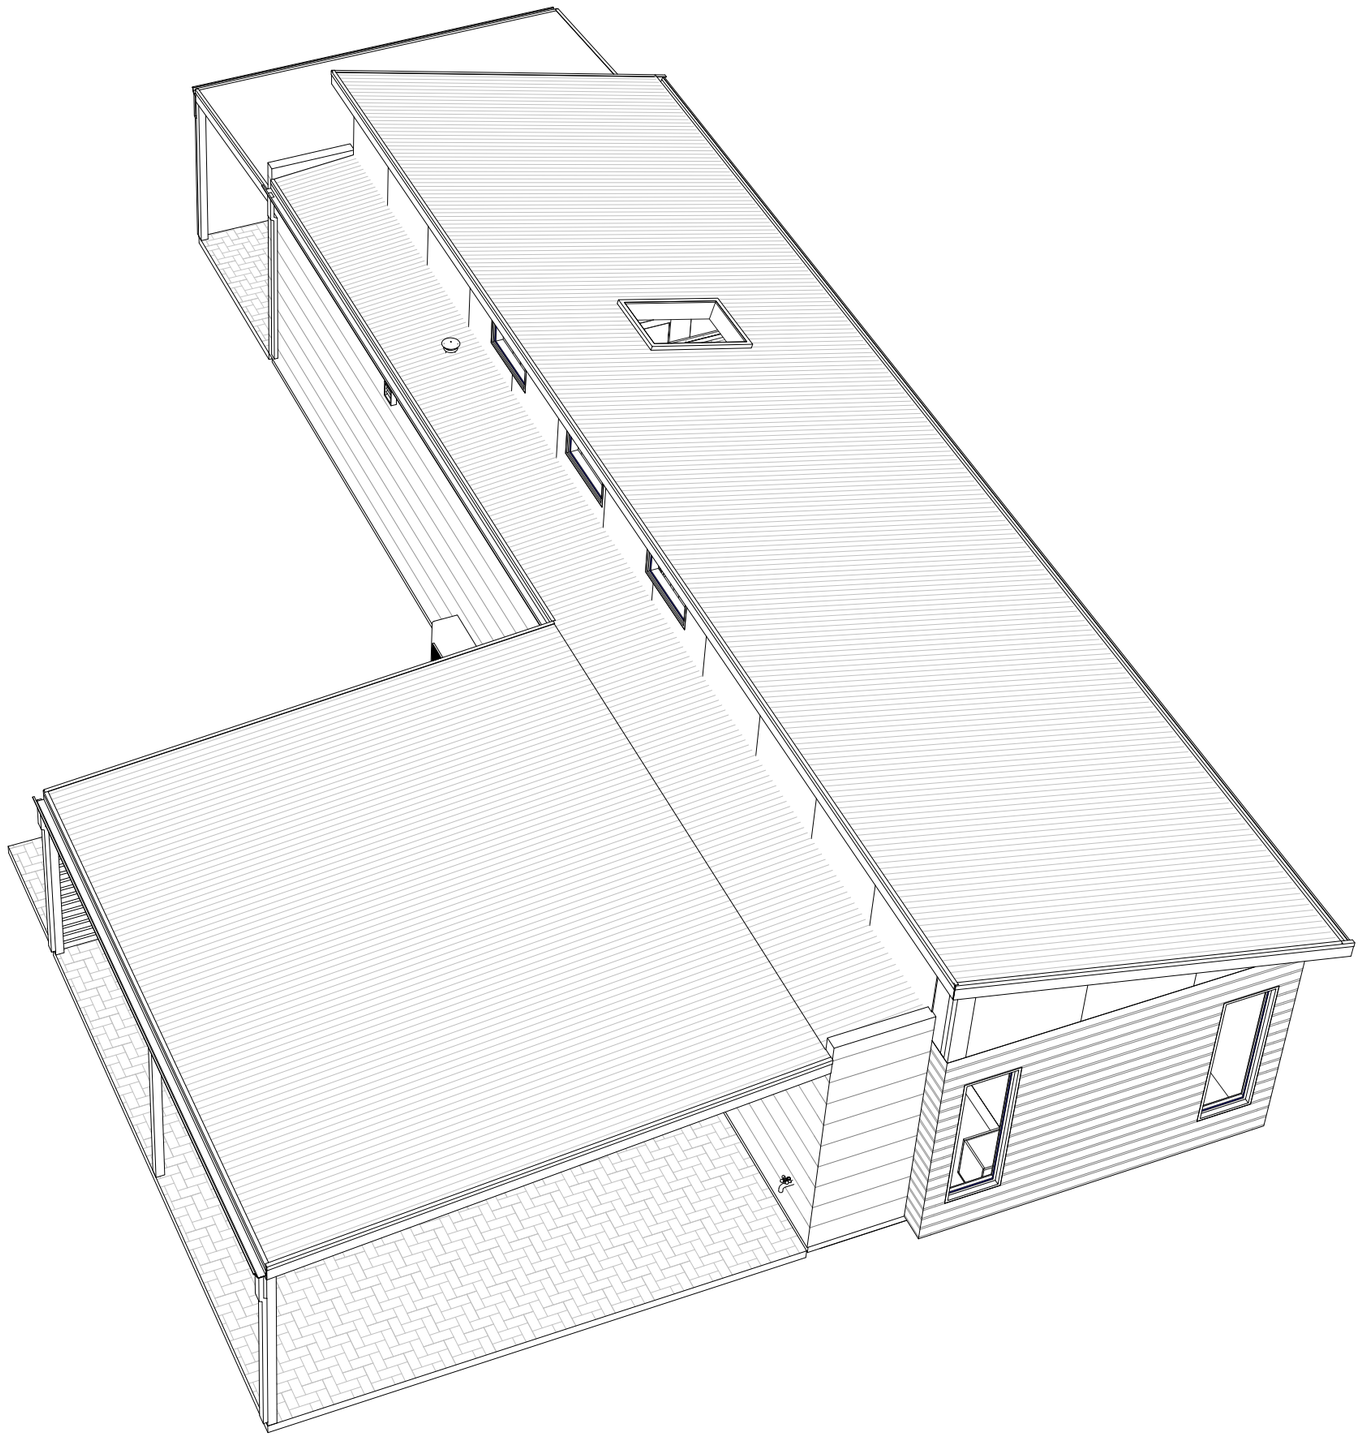

Date:	Rev	Rev Date	Revision Description	Signed
10.04.2014	A	22.01.2025	UPDATED FOR TLB026	D.FOR
H(m²)	B	24.01.2025	UPDATED TO PRESTART	D.FOR
	0	24.01.2025	ISSUED FOR CONSTRUCTION	D.FOR
Drawn: Author	1	28.01.2025	KITCHEN MATT - SLIDING DOOR UPDATED	D.FOR
Checked : Checker	2	04.02.2025	SLAB OVERHANG WIDTH UPDATED 3760 AS PER STD	D.FOR
	3	01.04.2025	ELEC 500mm CLEAR SPACE FROM M'BOX	D.FOR


NOTES:


FOR SOLAR PANEL SET OUT SEE
CSR BRADFORD DRAWINGS


This drawing is copyright protected by copyright laws C 2010, Do not scale, Refer to dimensions


National Lifestyle Villages

Client: NLV	House Type: BREAKSEA
Village: 026 TUART LAKES	Drawing Title: Roof Line
PROJECT No: TLB026	CLIENT No: Designer
Scale @ A3:	DRAWING No. TLB026
SHEET No: 008	REV No: 3

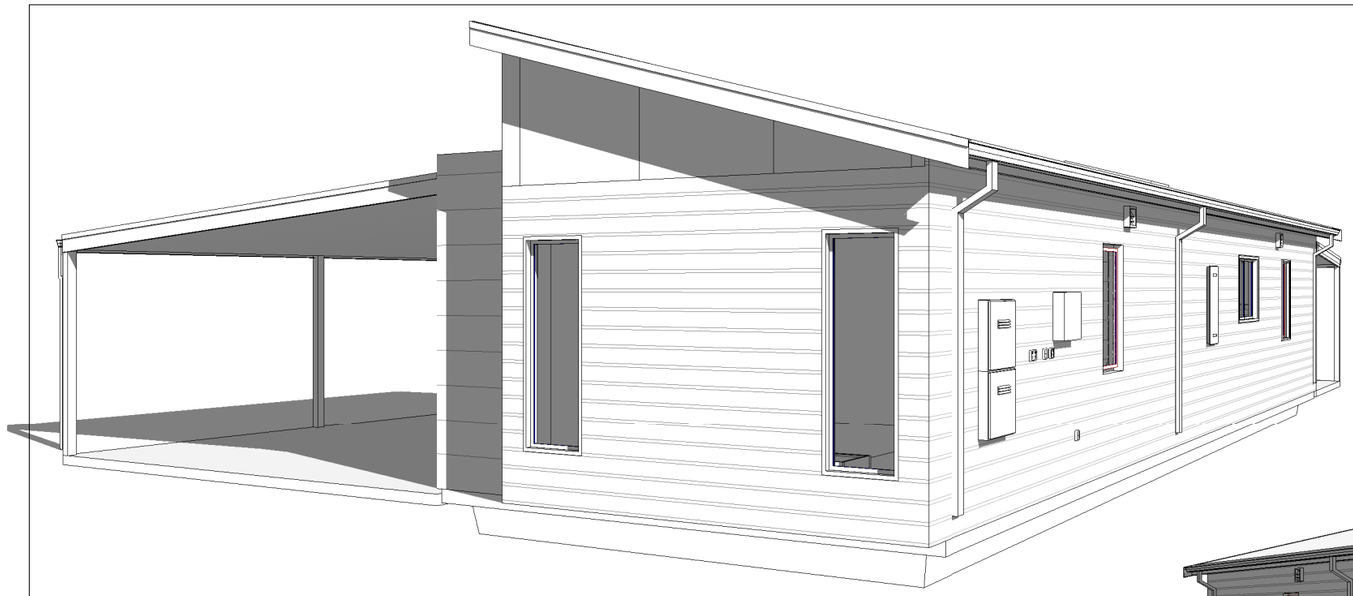

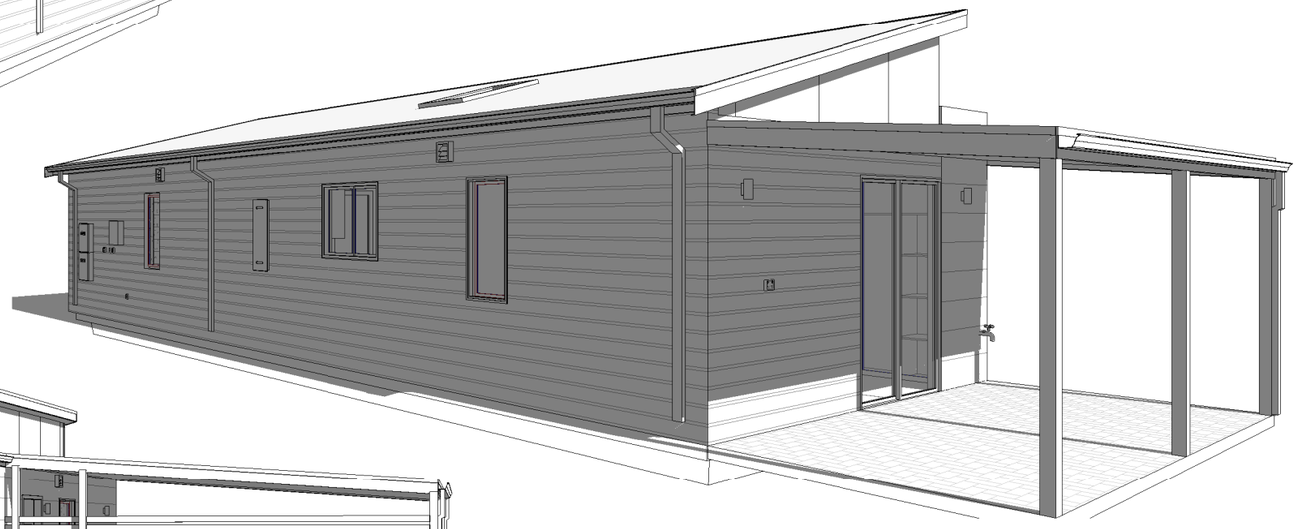

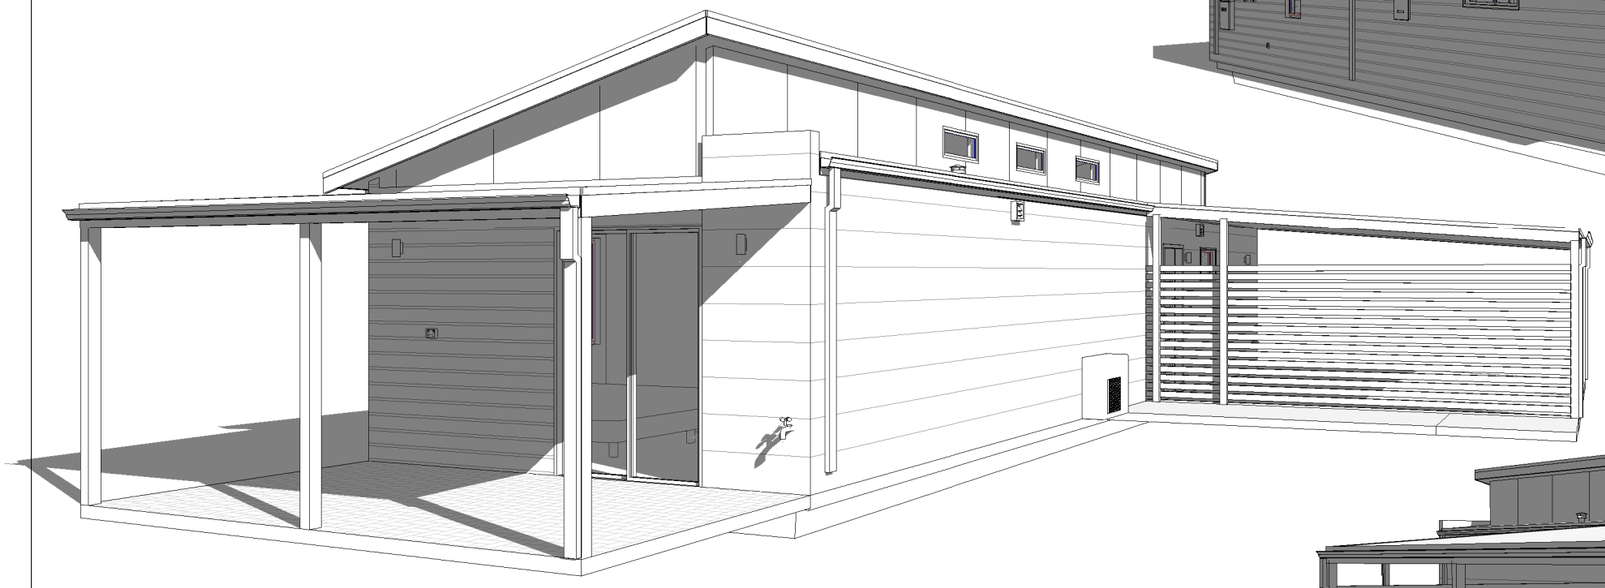

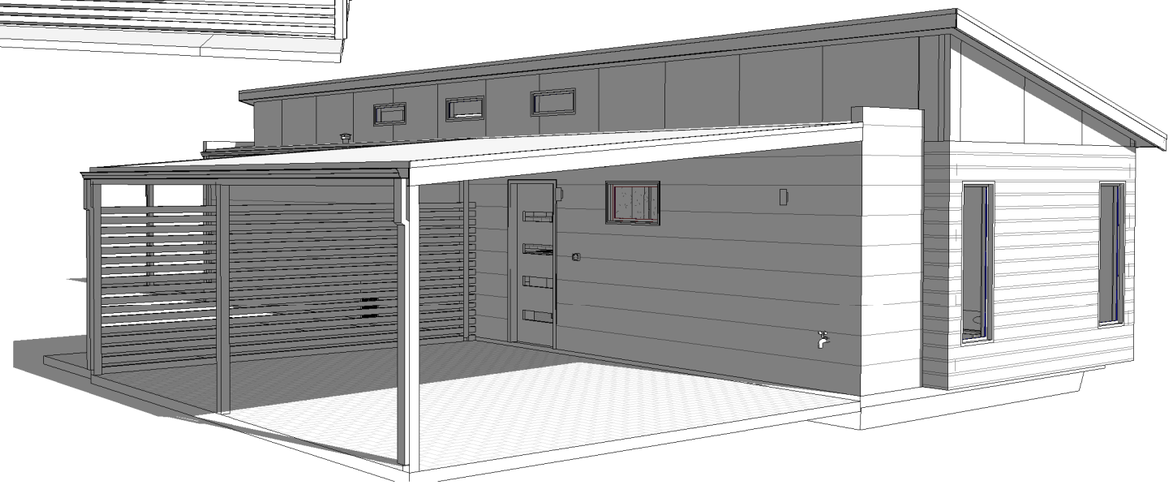

Date:	Rev	Rev Date	Revision Description	Signed
10.04.2014	A	22.01.2025	UPDATED FOR TLB026	D.FOR
H(m²)	B	24.01.2025	UPDATED TO PRESTART	D.FOR
	0	24.01.2025	ISSUED FOR CONSTRUCTION	D.FOR
Drawn: Author	1	28.01.2025	KITCHEN MATT - SLIDING DOOR UPDATED	D.FOR
Checked : Checker	2	04.02.2025	SLAB OVERHANG WIDTH UPDATED 3760 AS PER STD	D.FOR
	3	01.04.2025	ELEC 500mm CLEAR SPACE FROM M'BOX	D.FOR

NOTES:

This drawing is copyright protected by copyright laws C 2010, Do not scale, Refer to dimensions

National Lifestyle Villages

Client: NLV	House Type: BREAKSEA
Village: 026 TUART LAKES	Drawing Title: 3D VIEW
PROJECT No: TLB026	CLIENT No: Designer
Scale @ A3:	DRAWING No. TLB026
SHEET No: 009	REV No: 3