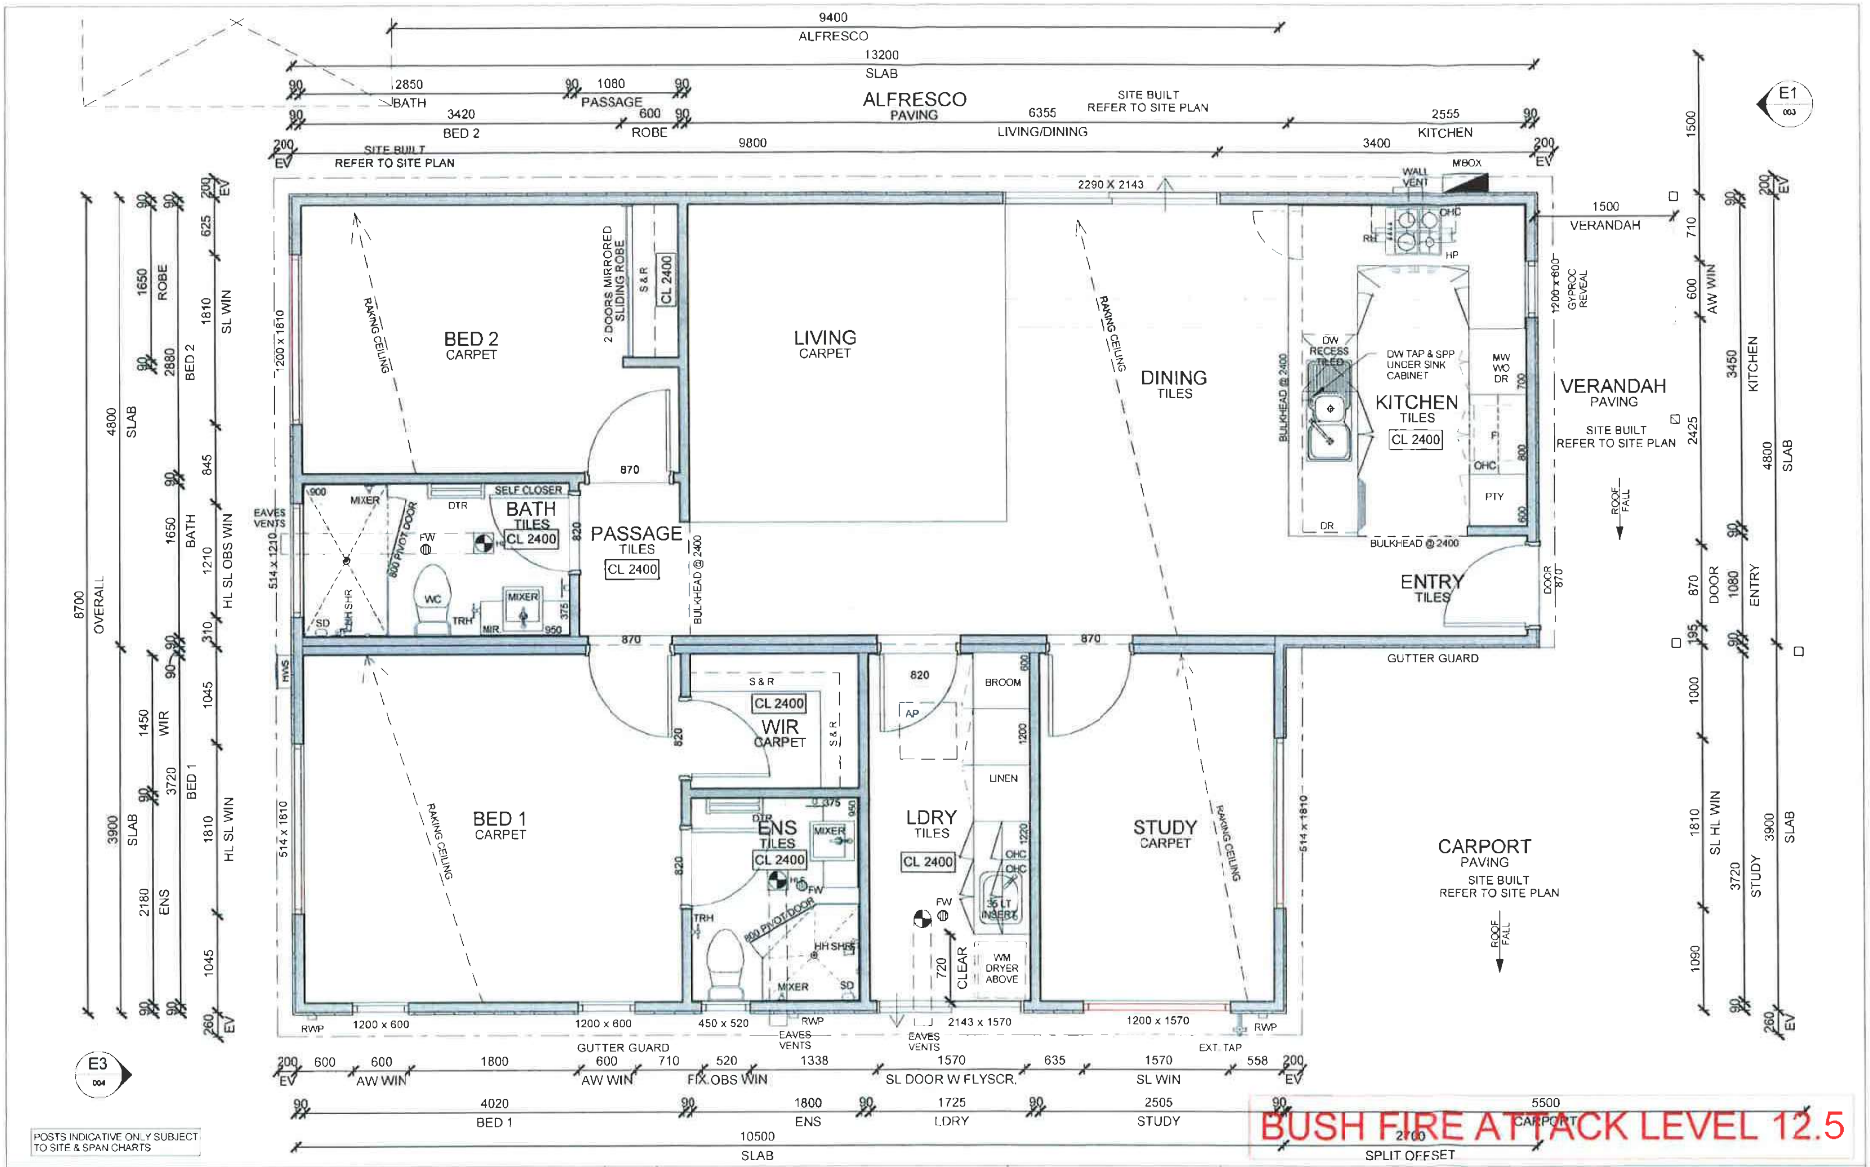

Date	Rev	Rev Date	Revision Description	Signed
10.04.2014	A	02.09.2015	ISSUED FOR WORKING DRAWINGS	P.COV

H(m²) 104.31m²
Drawn: D.FOR
Checked: A.GOO

NOTES:
GUTTER GUARD TO BUILDING AND SITE STRUCTURES (TLB STD)
FLICK MIXER TAPS TO HAVE 2 QTR TURN MINI STOPS

BAL 12.5
METAL MESH FLYSCREENS
GUTTER GUARD METAL
NO WHIRLY BIRDS
NO EVAPORATIVE A/C
SUNTUBE NEED BAL KIT
METAL VENTS
MERBAV FRAMES EXT FRAMES

This drawing is copyright protected by copyright laws © 2010, Do not scale, Refer to dimensions

ECOFITHOMES
461 Victoria Road,Malaga, WA 6090
PO Box 2825, Malaga,WA 6944
Phone (08) 9270 6888 Fax (08) 9270 6899

Client. RWP: PROPERJOHN		House Type: CORMORANT_LH	
Village: TUART LAKES 175		Drawing Title: FLOOR PLAN	
PROJECT No: ECO2238		CLIENT No:	SHEET No: 001
Scale @ A3: 1 : 50	DRAWING No: ECO2238		REV No: A