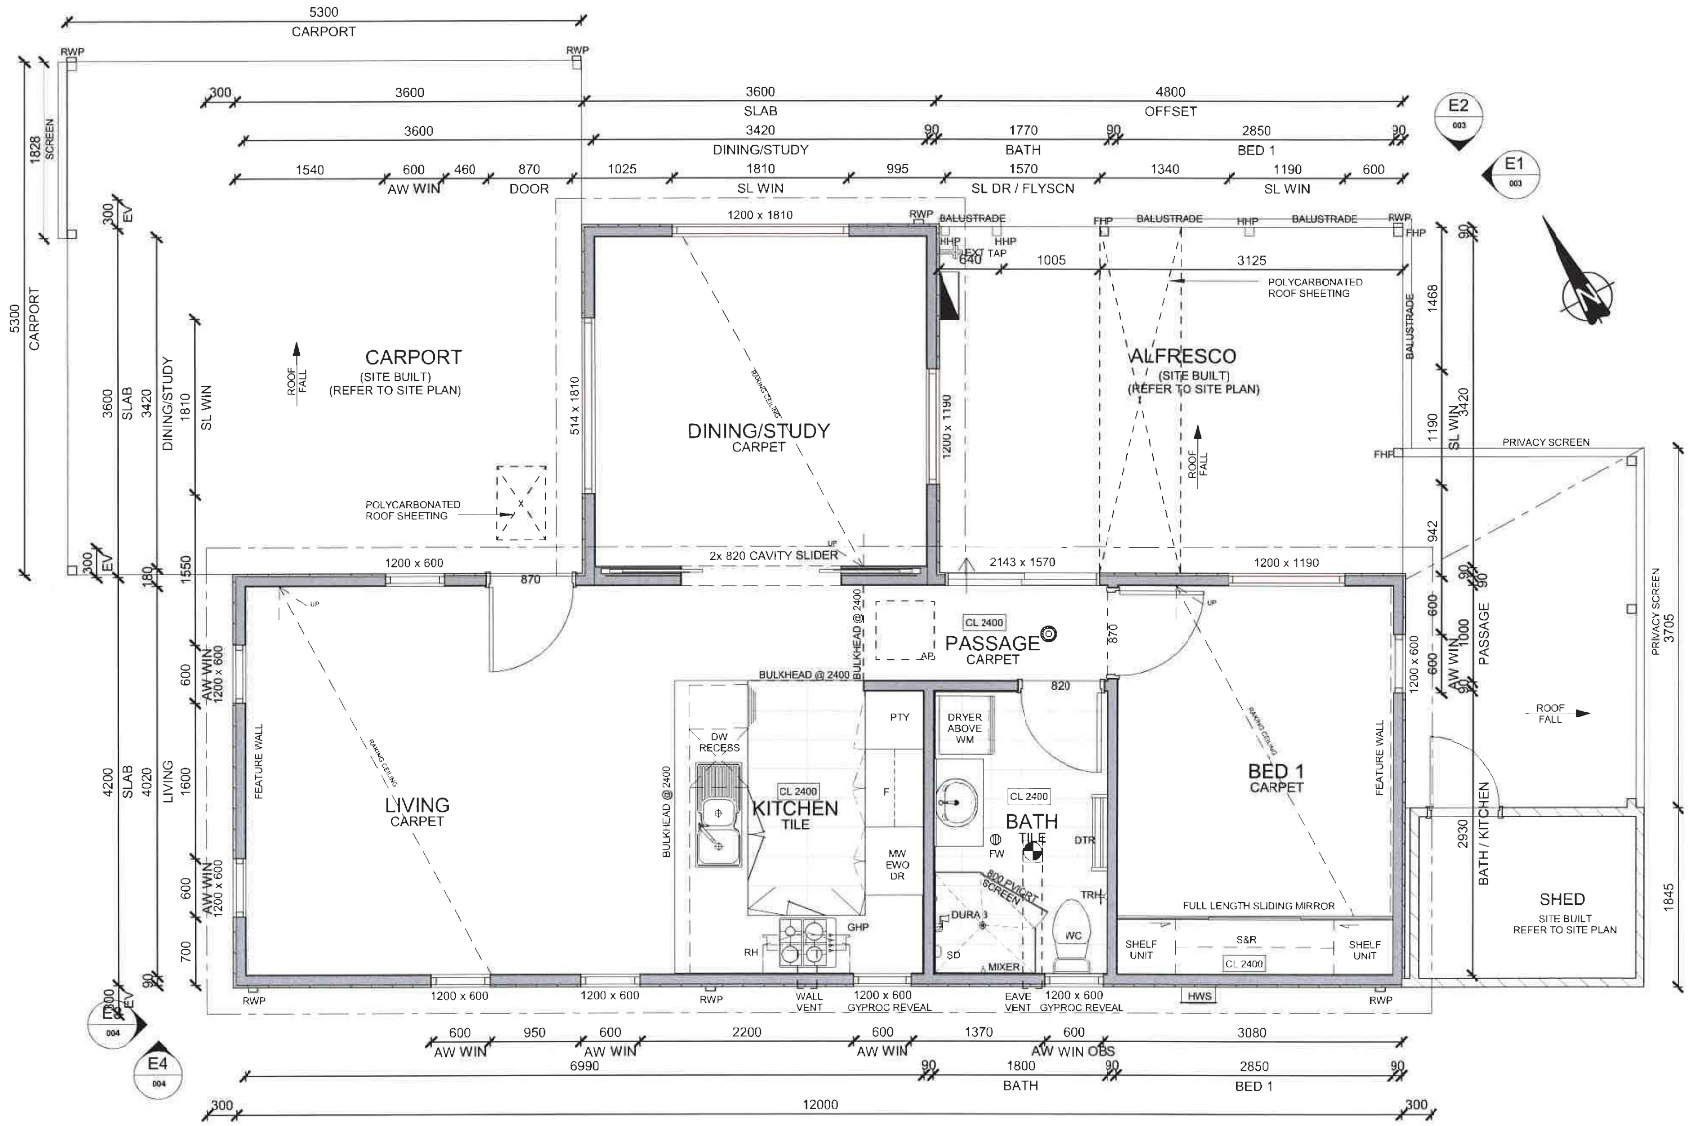

21.11.13

Date:	Rev	Rev Date	Revision Description	Signed
12/10/13				
H(m²)				
Drawn: D.FOR				
Checked : A.GOO				

NOTES:

This drawing is copyright protected by copyright laws © 2010, Do not scale. Refer to dimensions

ECOFITHOMES
461 Victoria Road,Malaga, WA 6090
PO Box 2825, Malaga,WA 6944
Phone (08) 9270 6888 Fax (08) 9270 6899

Client:	House Type:
NLV - PROJECT HEART	SWALLOW_LH
Village: TUART LAKES 291	Drawing Title: FLOOR PLAN
PROJECT No: ECO1928	CLIENT No: -
Scale @ A3: 1 : 50	DRAWING No.: ECO1928
SHEET No: 001	REV No: